

NAB

The Hashemite University
Department of Architecture
ARCH221: Architectural Design 1








SPC: A3-B2-B3

Project: Design of a House

St. Name: Dana Dweikat

Project Description:

Home is a warm comfortable place where you go to reset, join your family members and relax. The home should fulfil the requirements of the different family members. You are requested to design a home considering a theme of your own. The house is intended to accommodate a family of 6 members including two parents and four children of different ages.

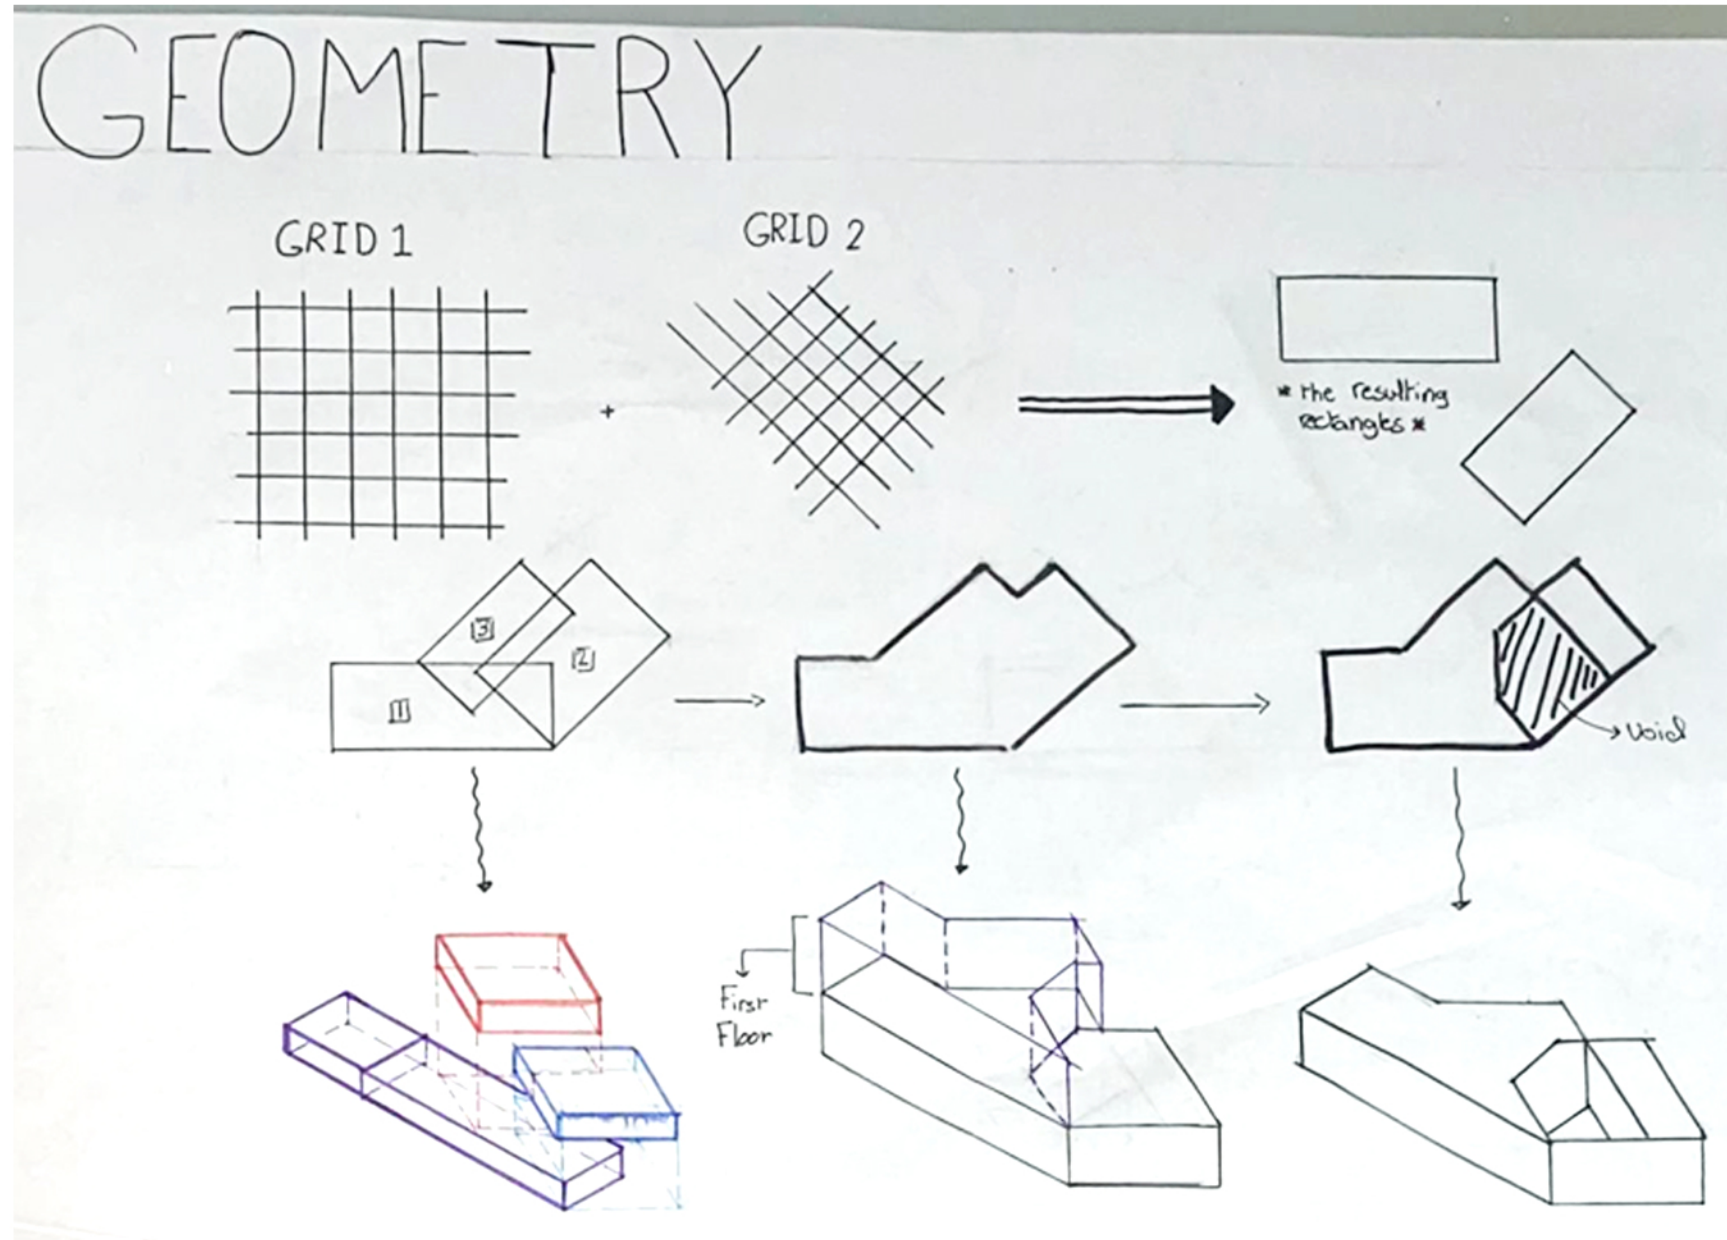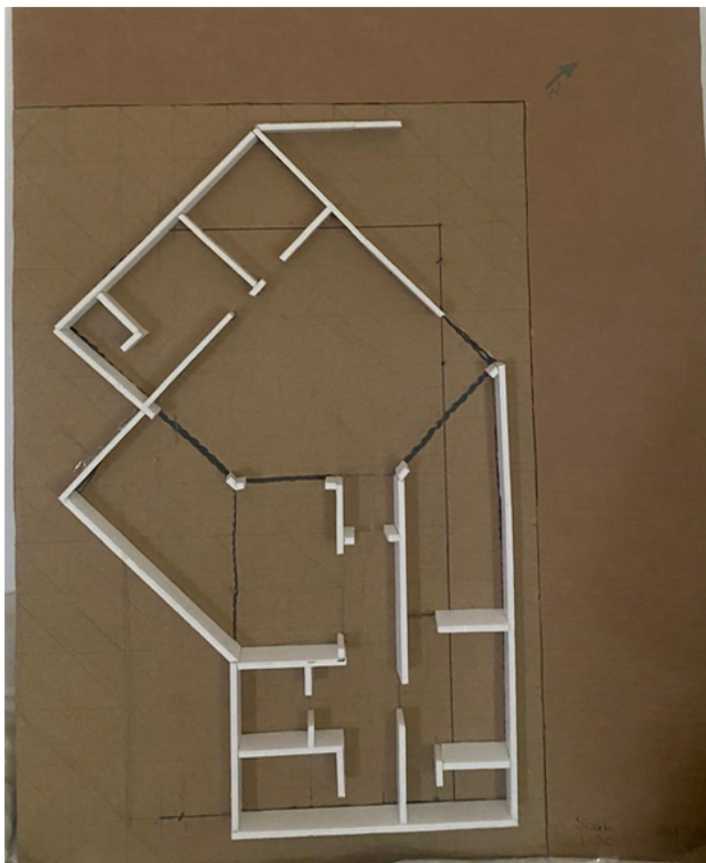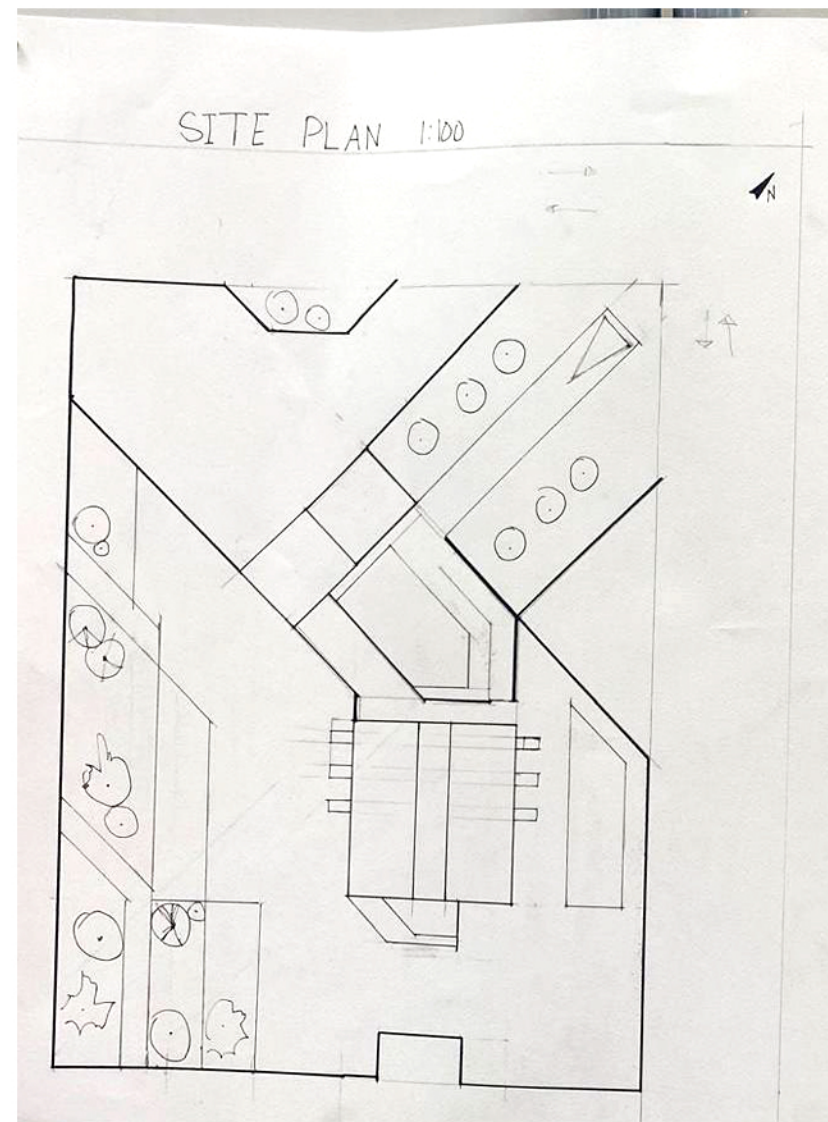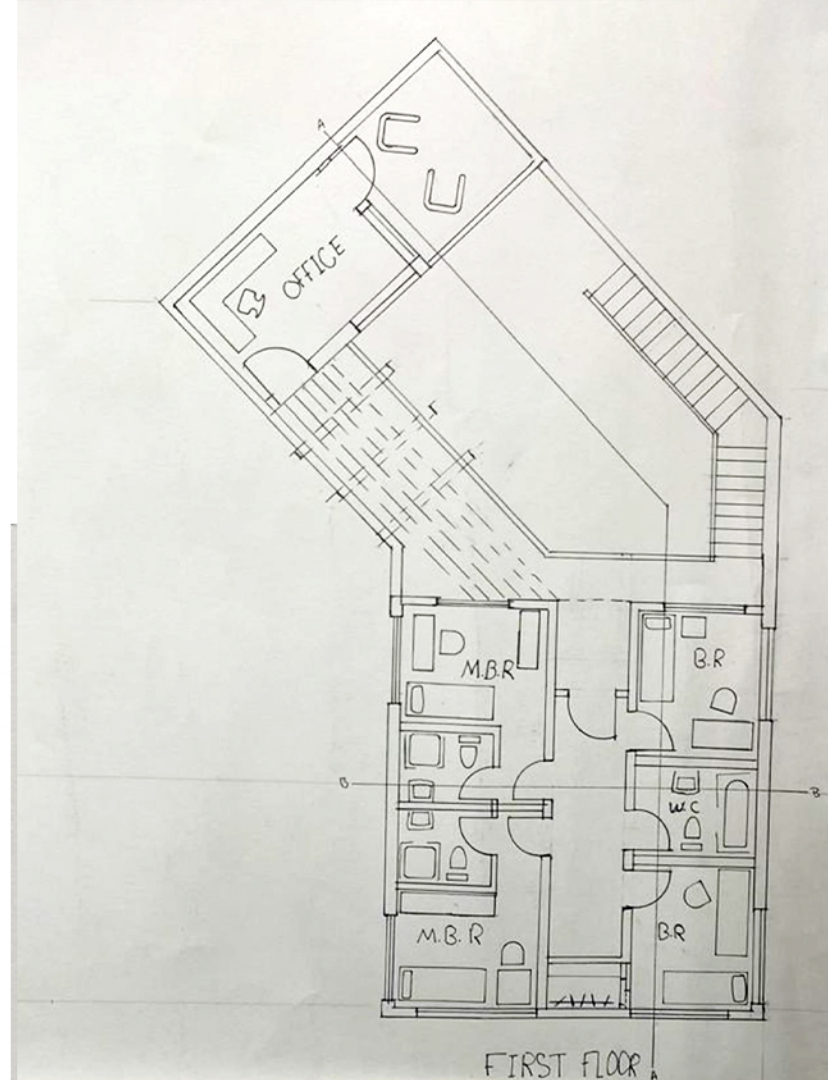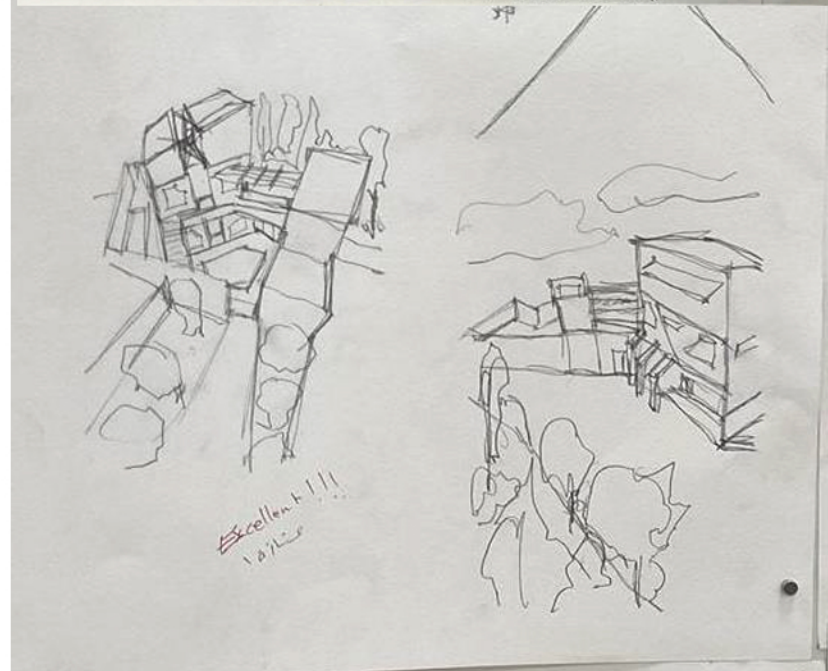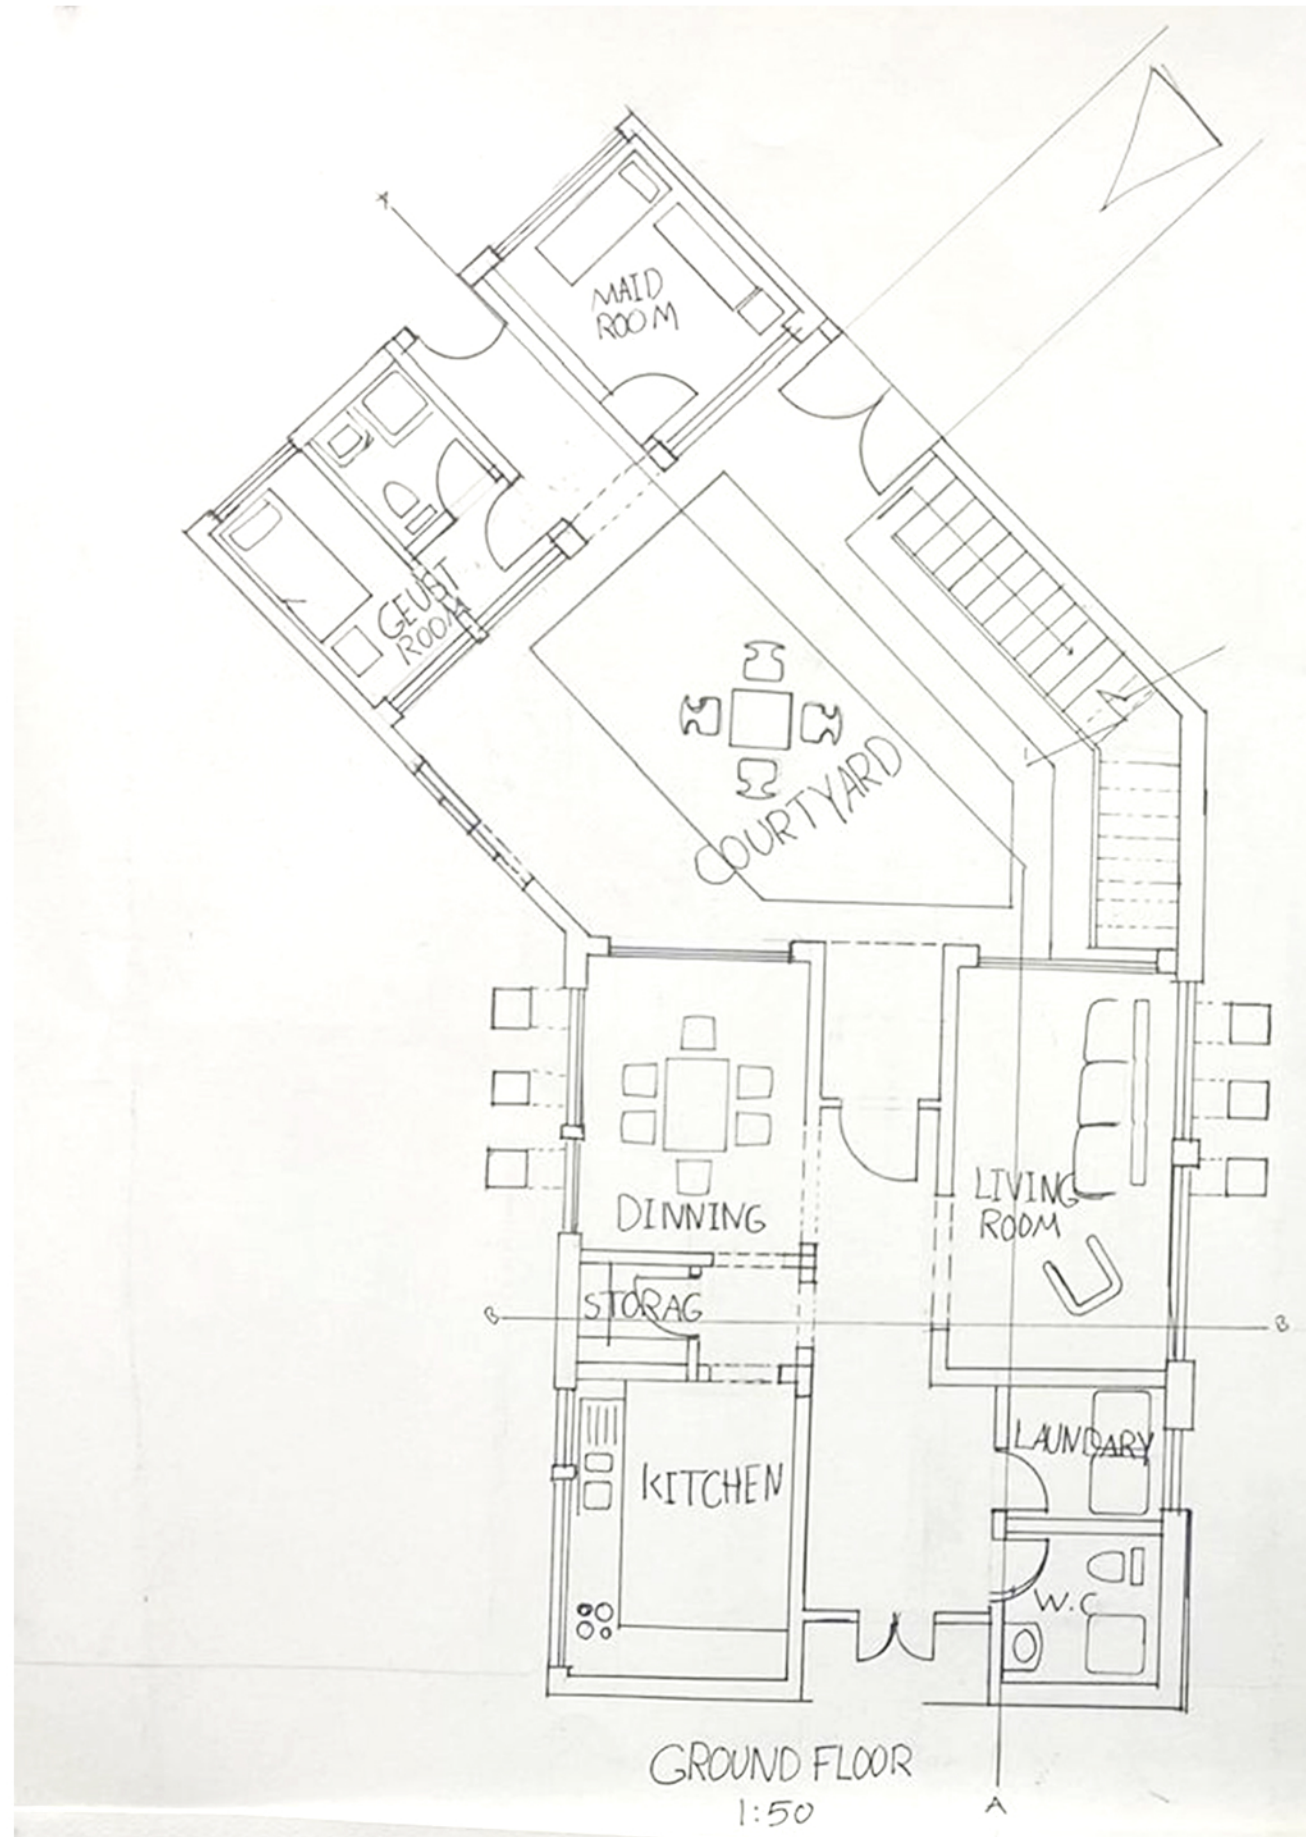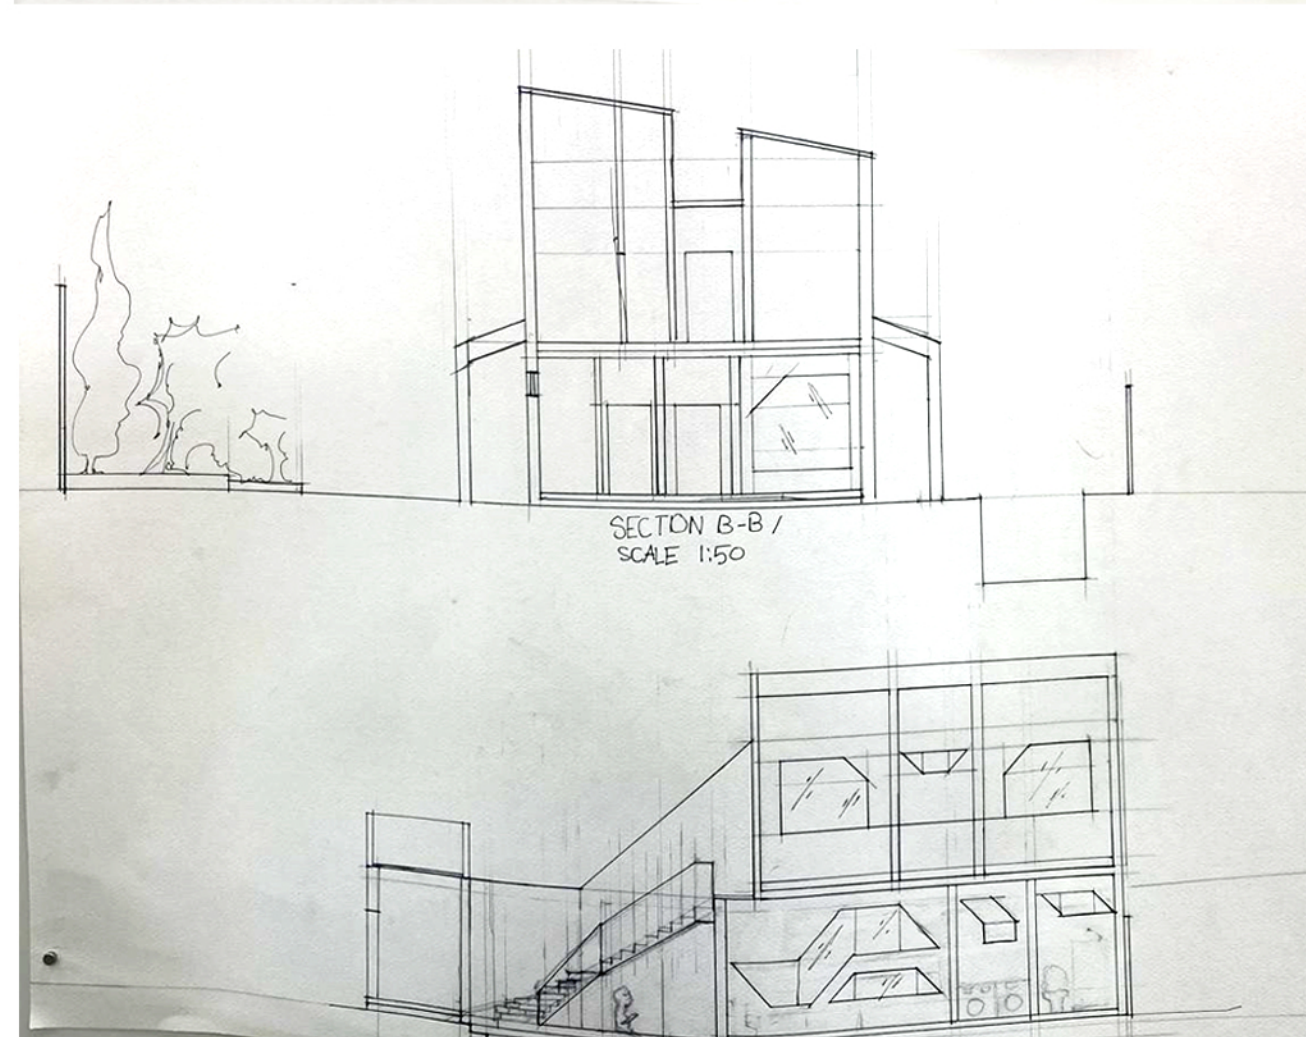



NAB

The Hashemite University
Department of Architecture

ARCH221: Architectural Design 1




SPC: A3-B2-B3


Project: Design of a House

St. Name:Loai Nidal

Project Description:

Home is a warm comfortable place where you go to reset, join your family members and relax. The home should fulfil the requirements of the different family members. You are requested to design a home considering a theme of your own. The house is intended to accommodate a family of 6 members including two parents and four children of different ages.

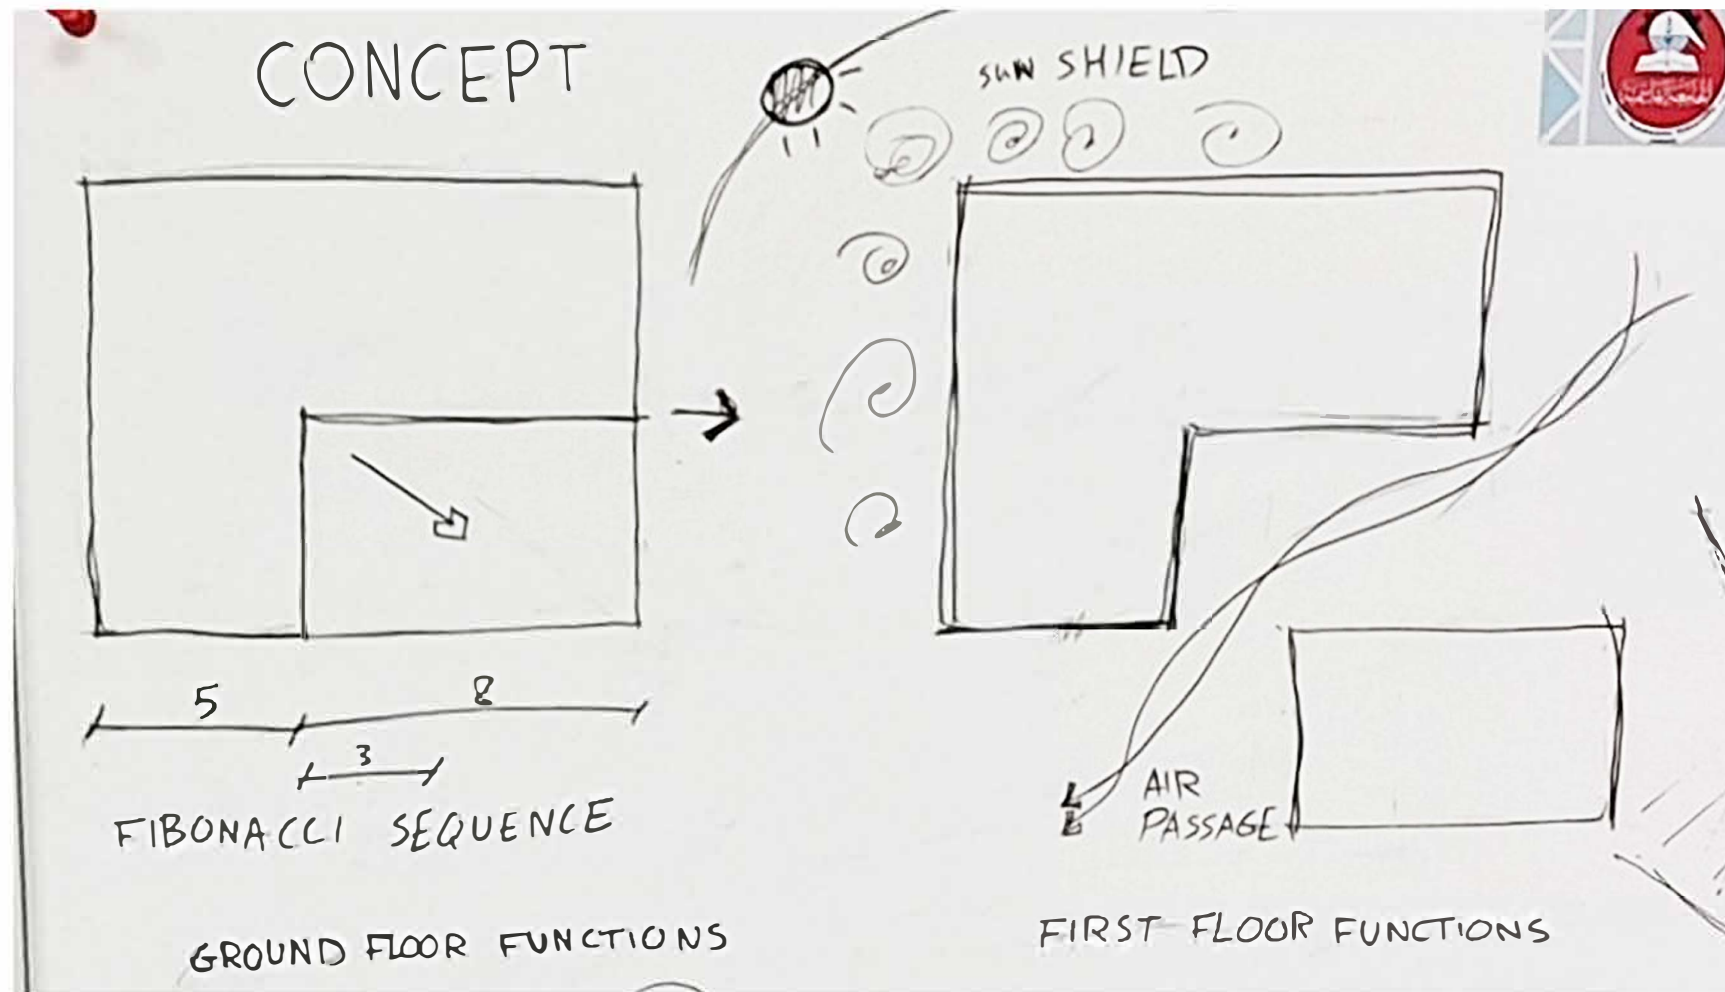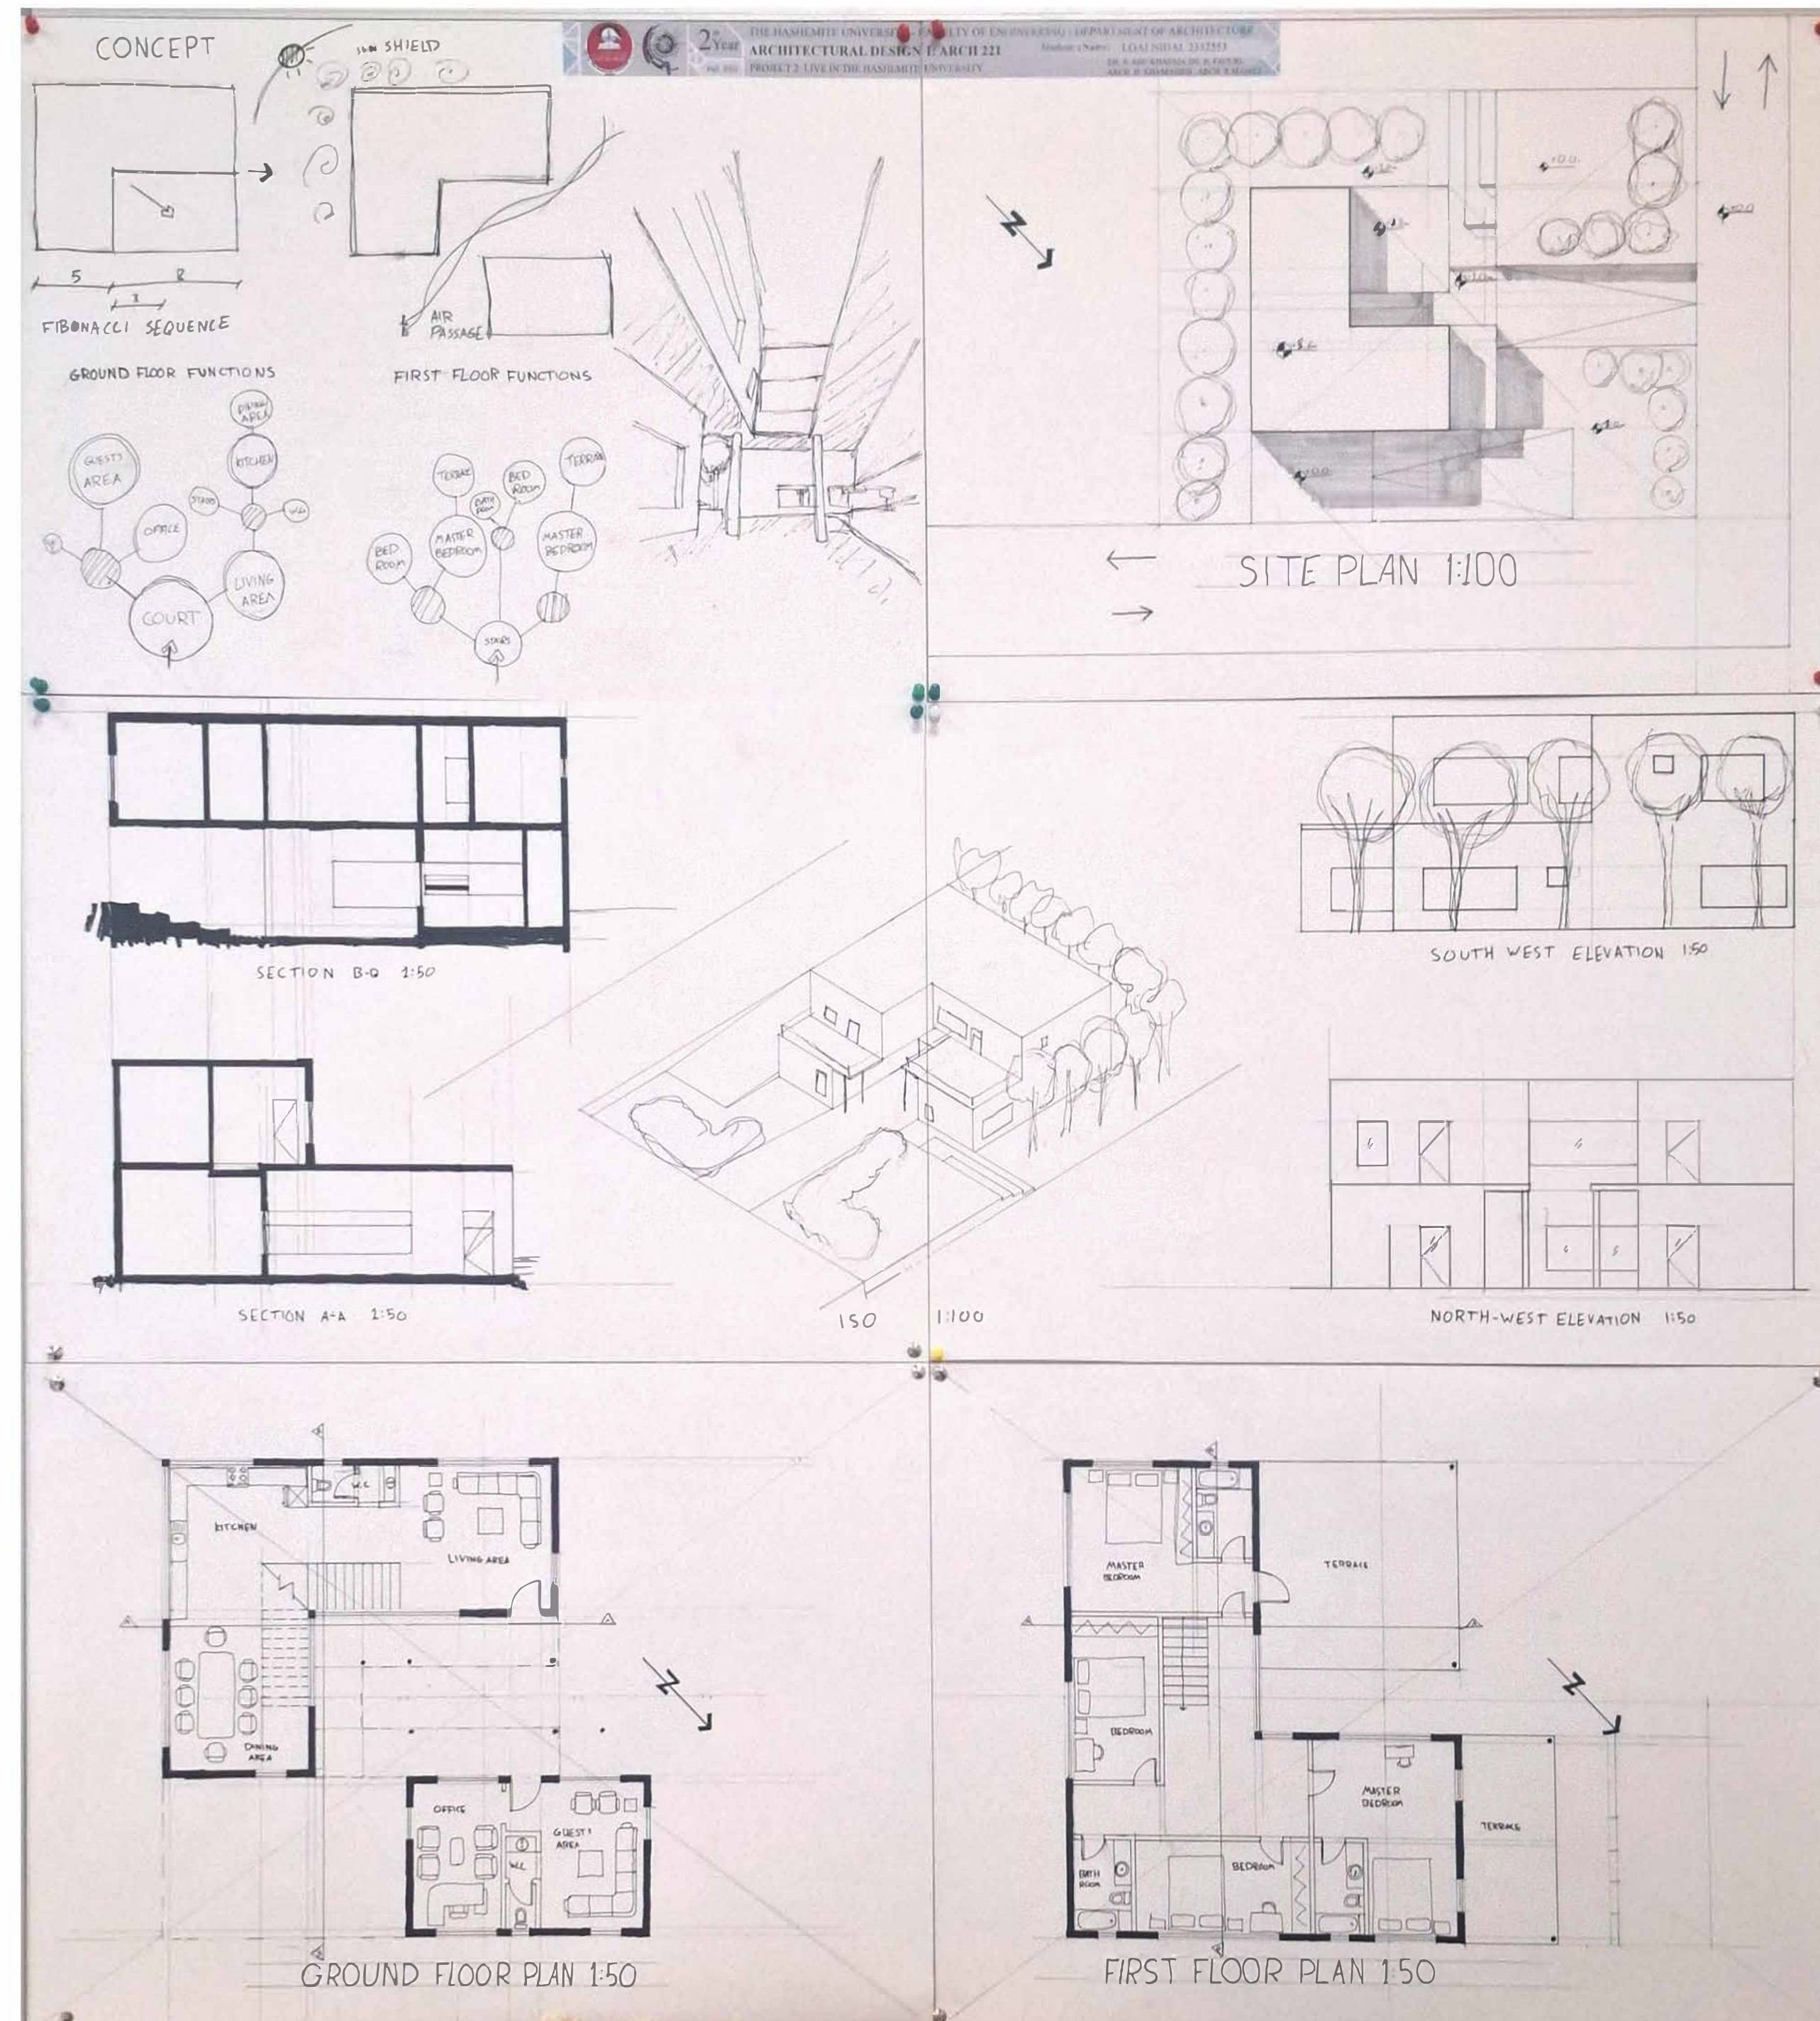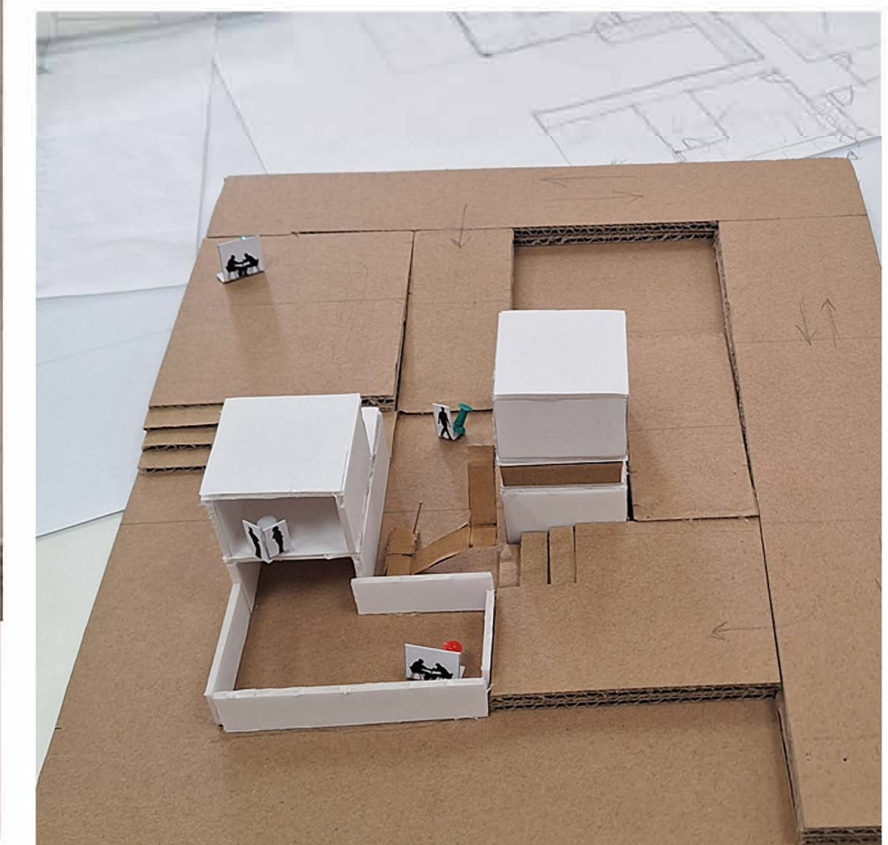

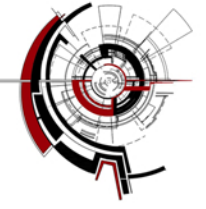

NAB

The Hashemite University
Department of Architecture
ARCH221: Architectural Design 1






SPC: A3-B2-B3


Project: Design of a House

St. Name: Sara Qatanani

Project Description:

Home is a warm comfortable place where you go to reset, join your family members and relax. The home should fulfil the requirements of the different family members. You are requested to design a home considering a theme of your own. The house is intended to accommodate a family of 6 members including two parents and four children of different ages.

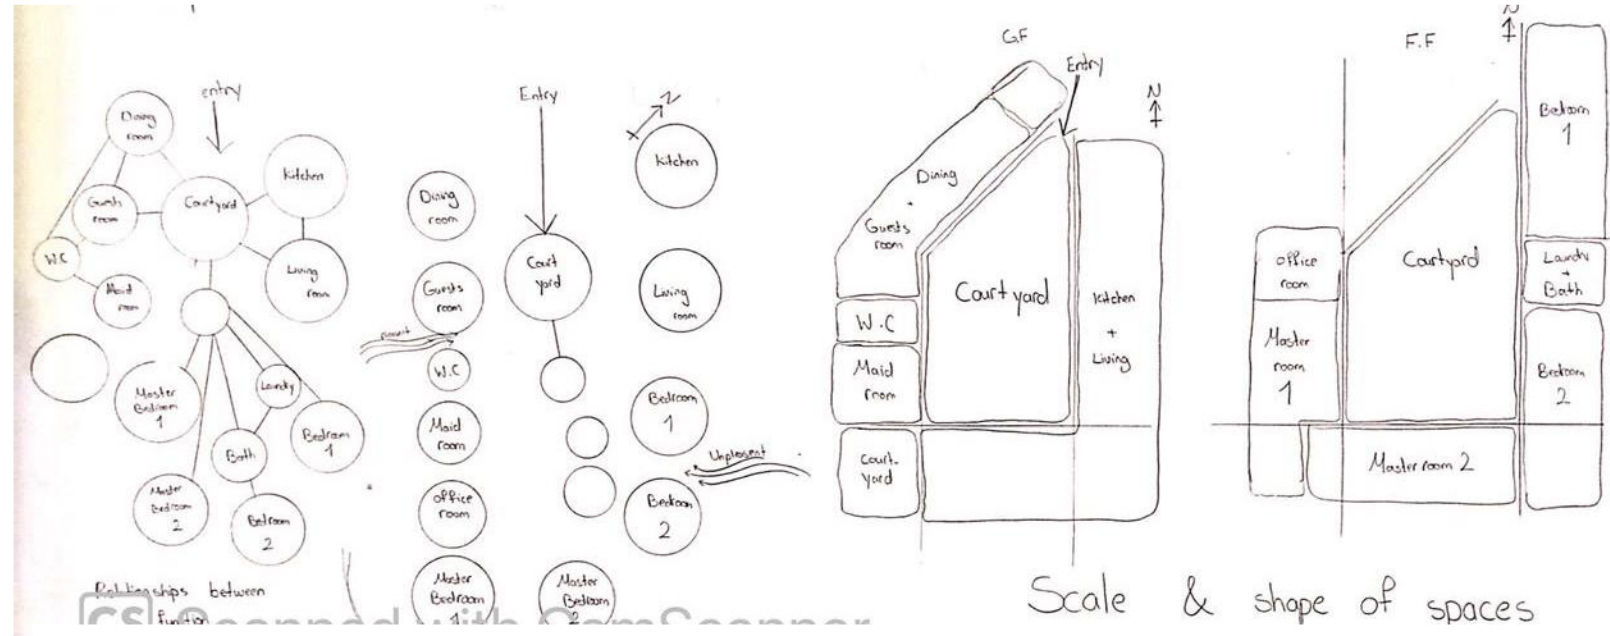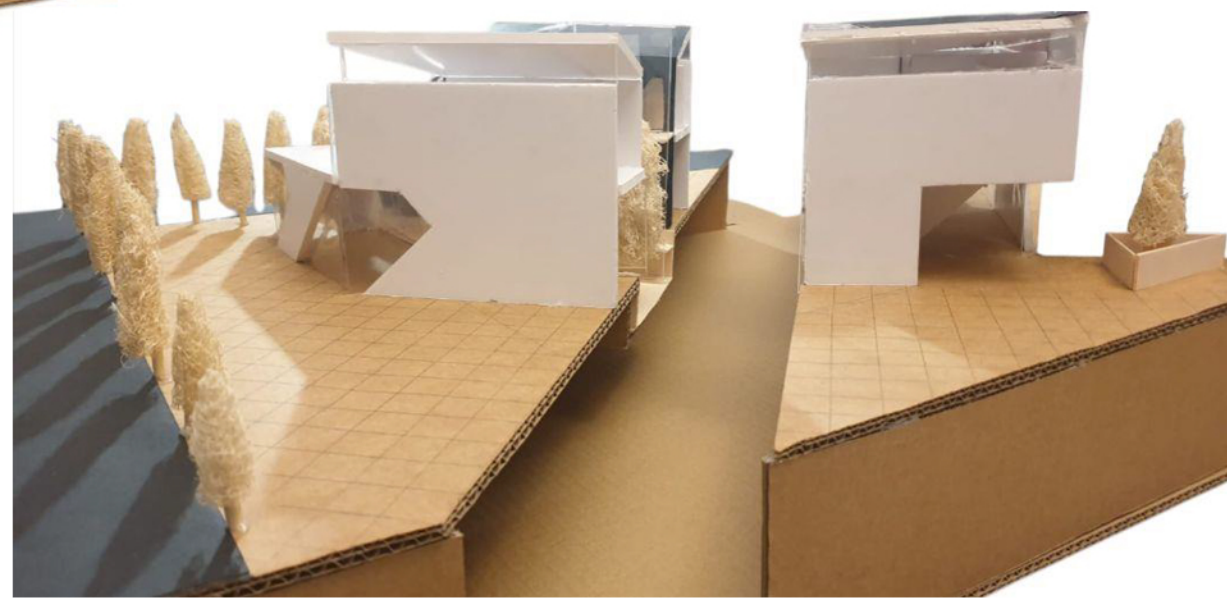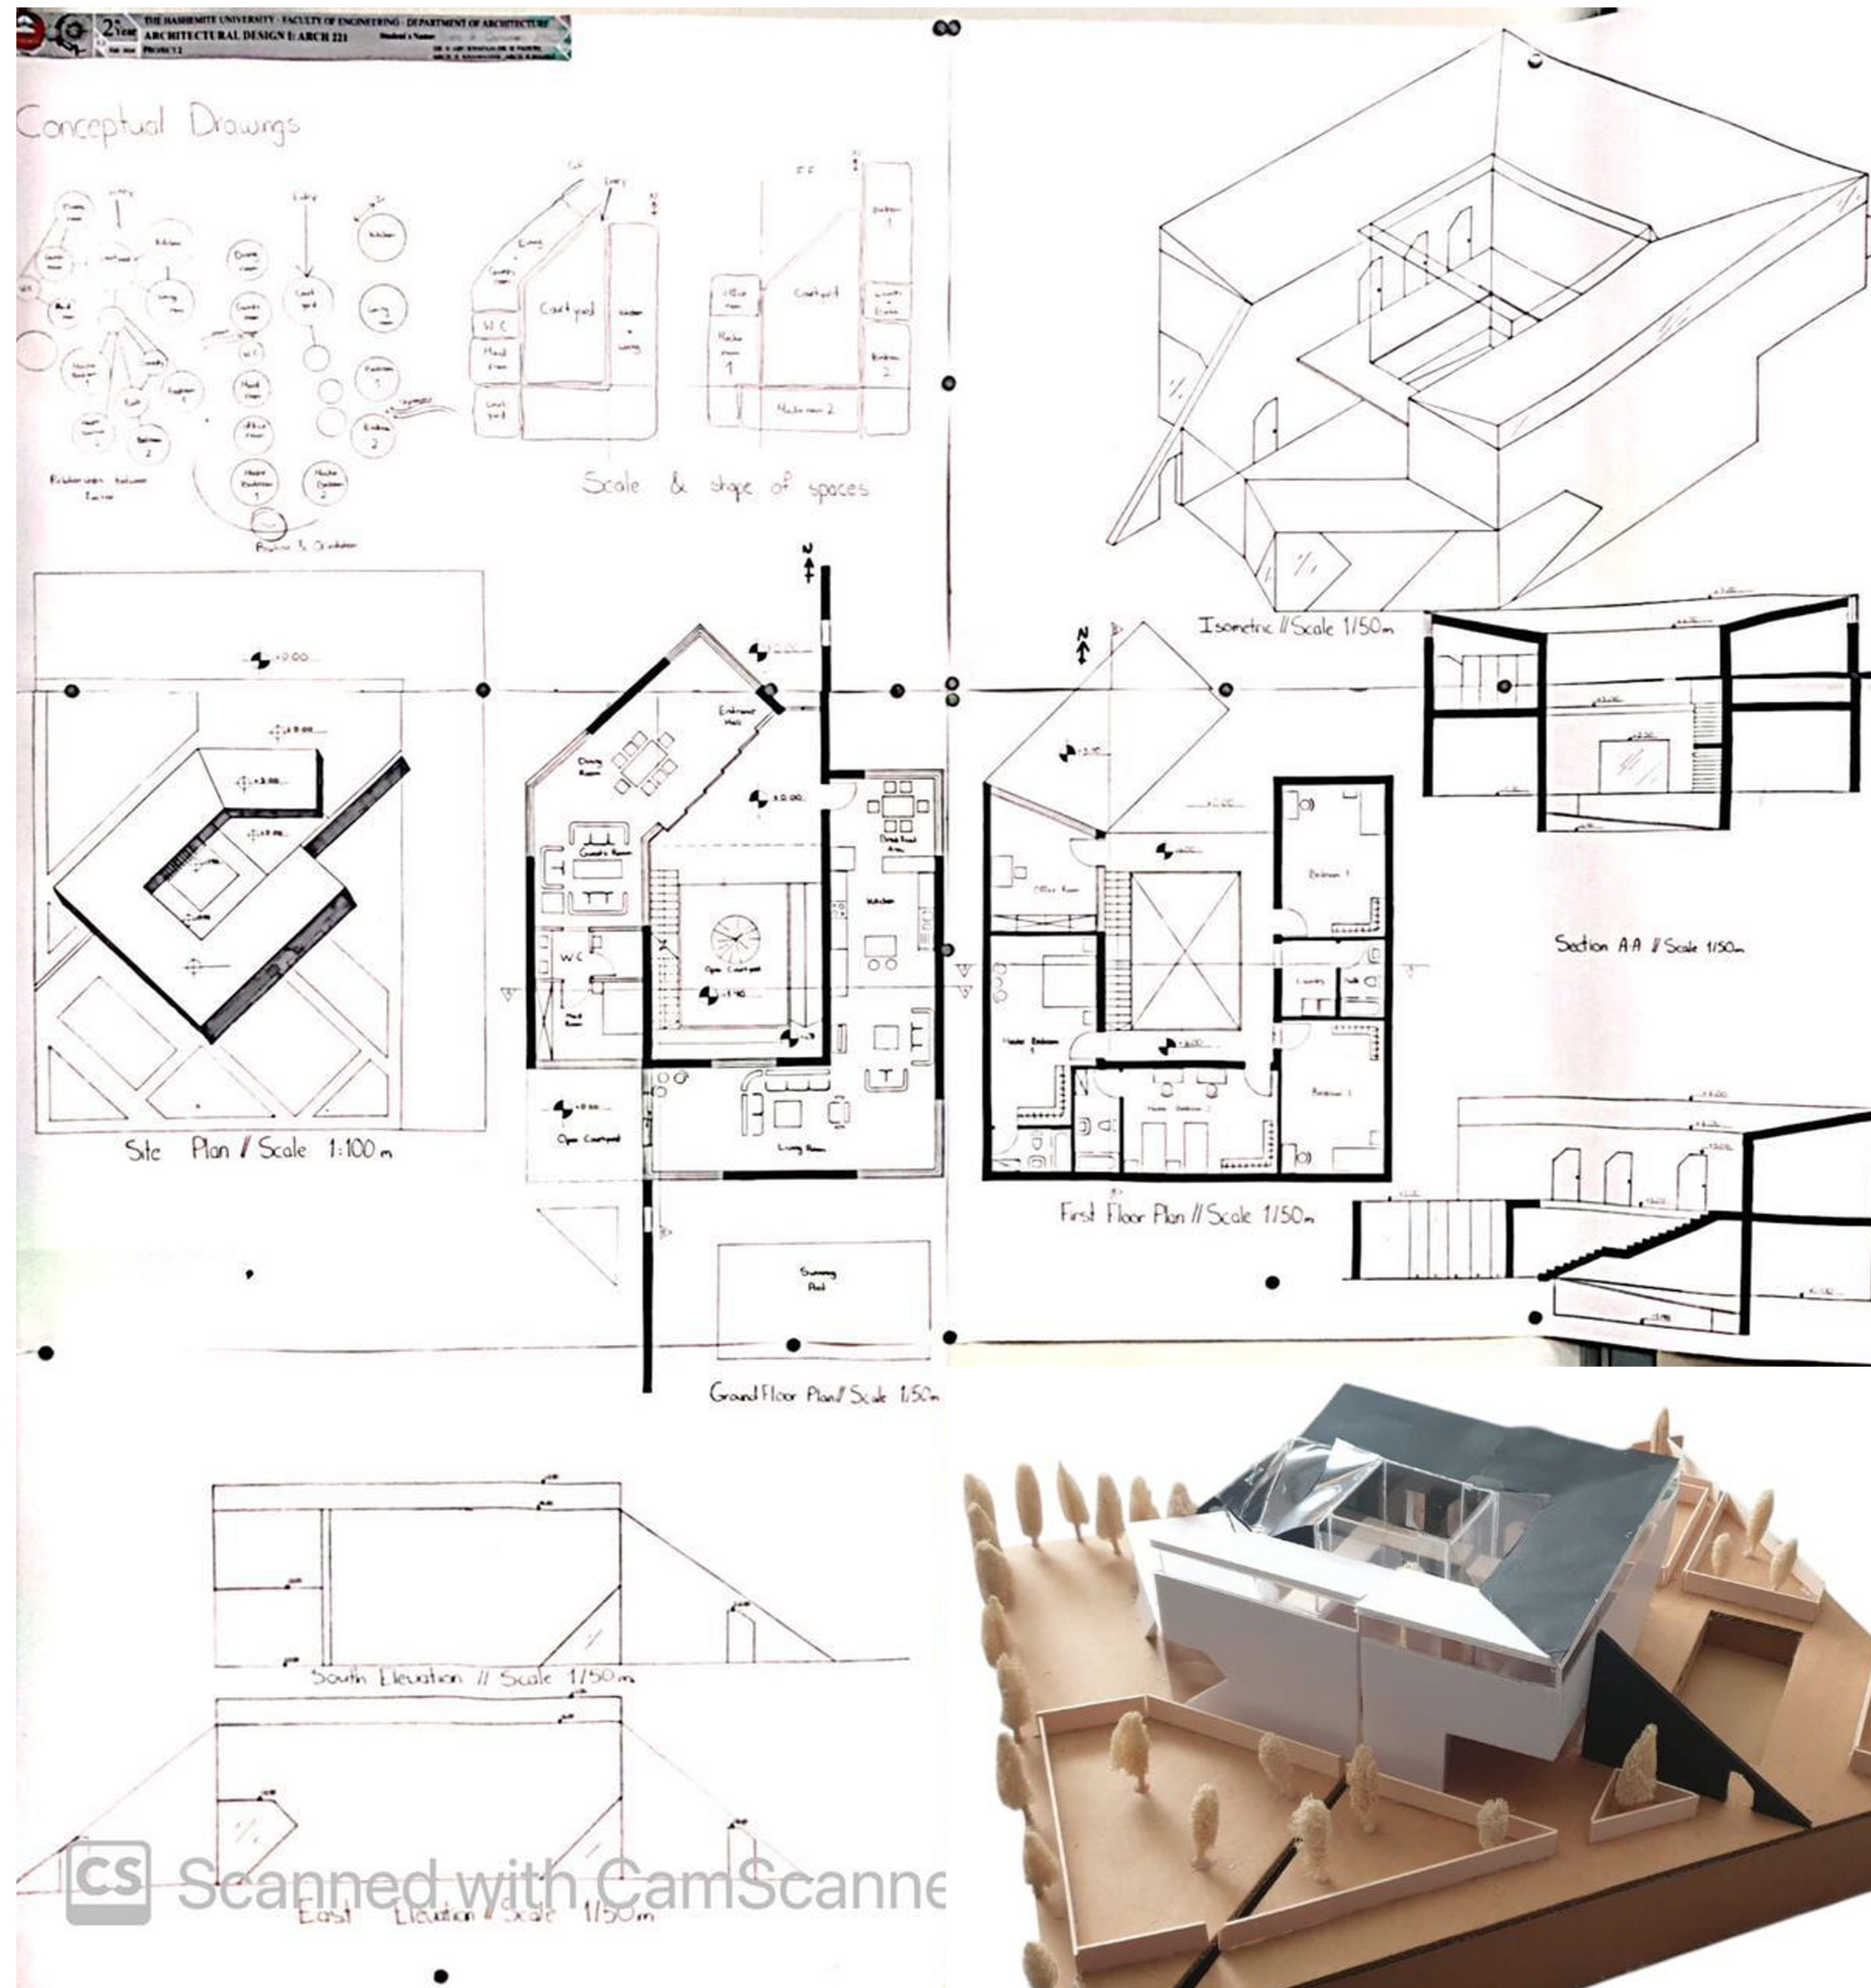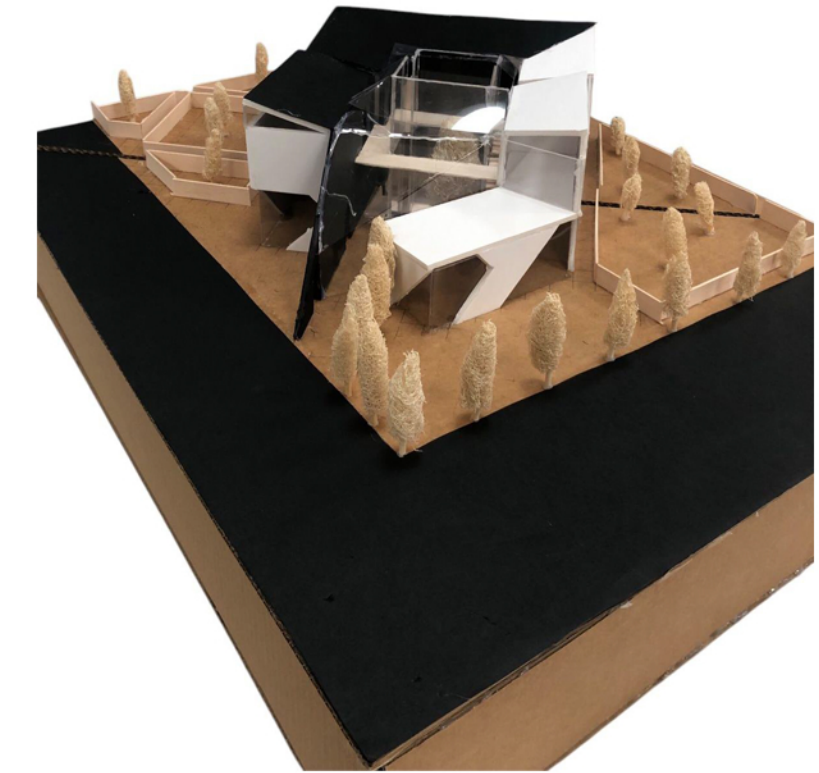
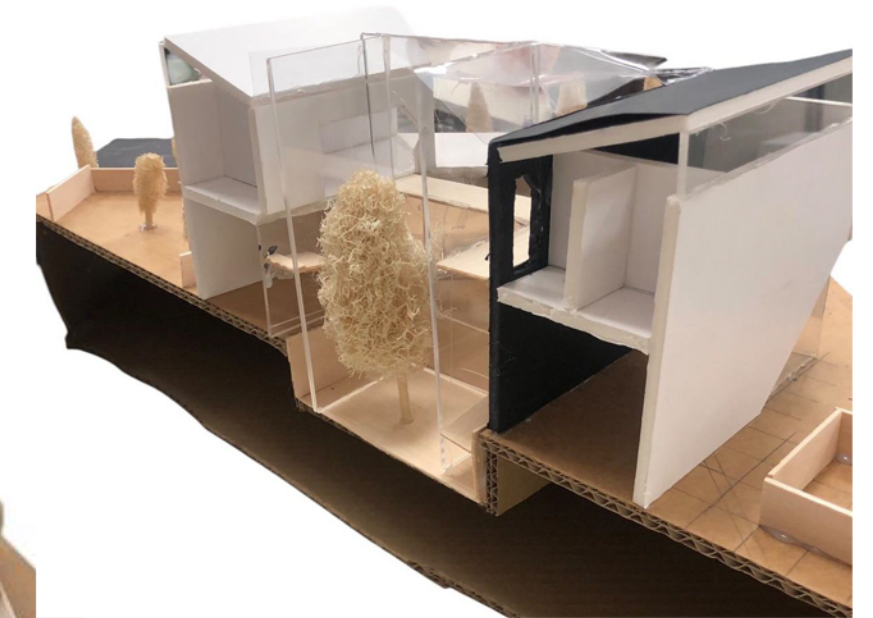


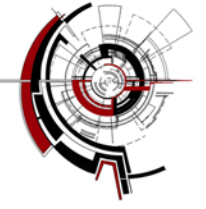


The Hashemite University
Department of Architecture
ARCH221: Architectural Design 1

St. Name:..Raya Hamdan

Home is a warm comfortable place where you go to reset, join your family members and relax. The home should fulfil the requirements of the different family members. You are requested to design a home considering a theme of your own. The house is intended to accommodate a family of 6 members including two parents and four children of different ages.

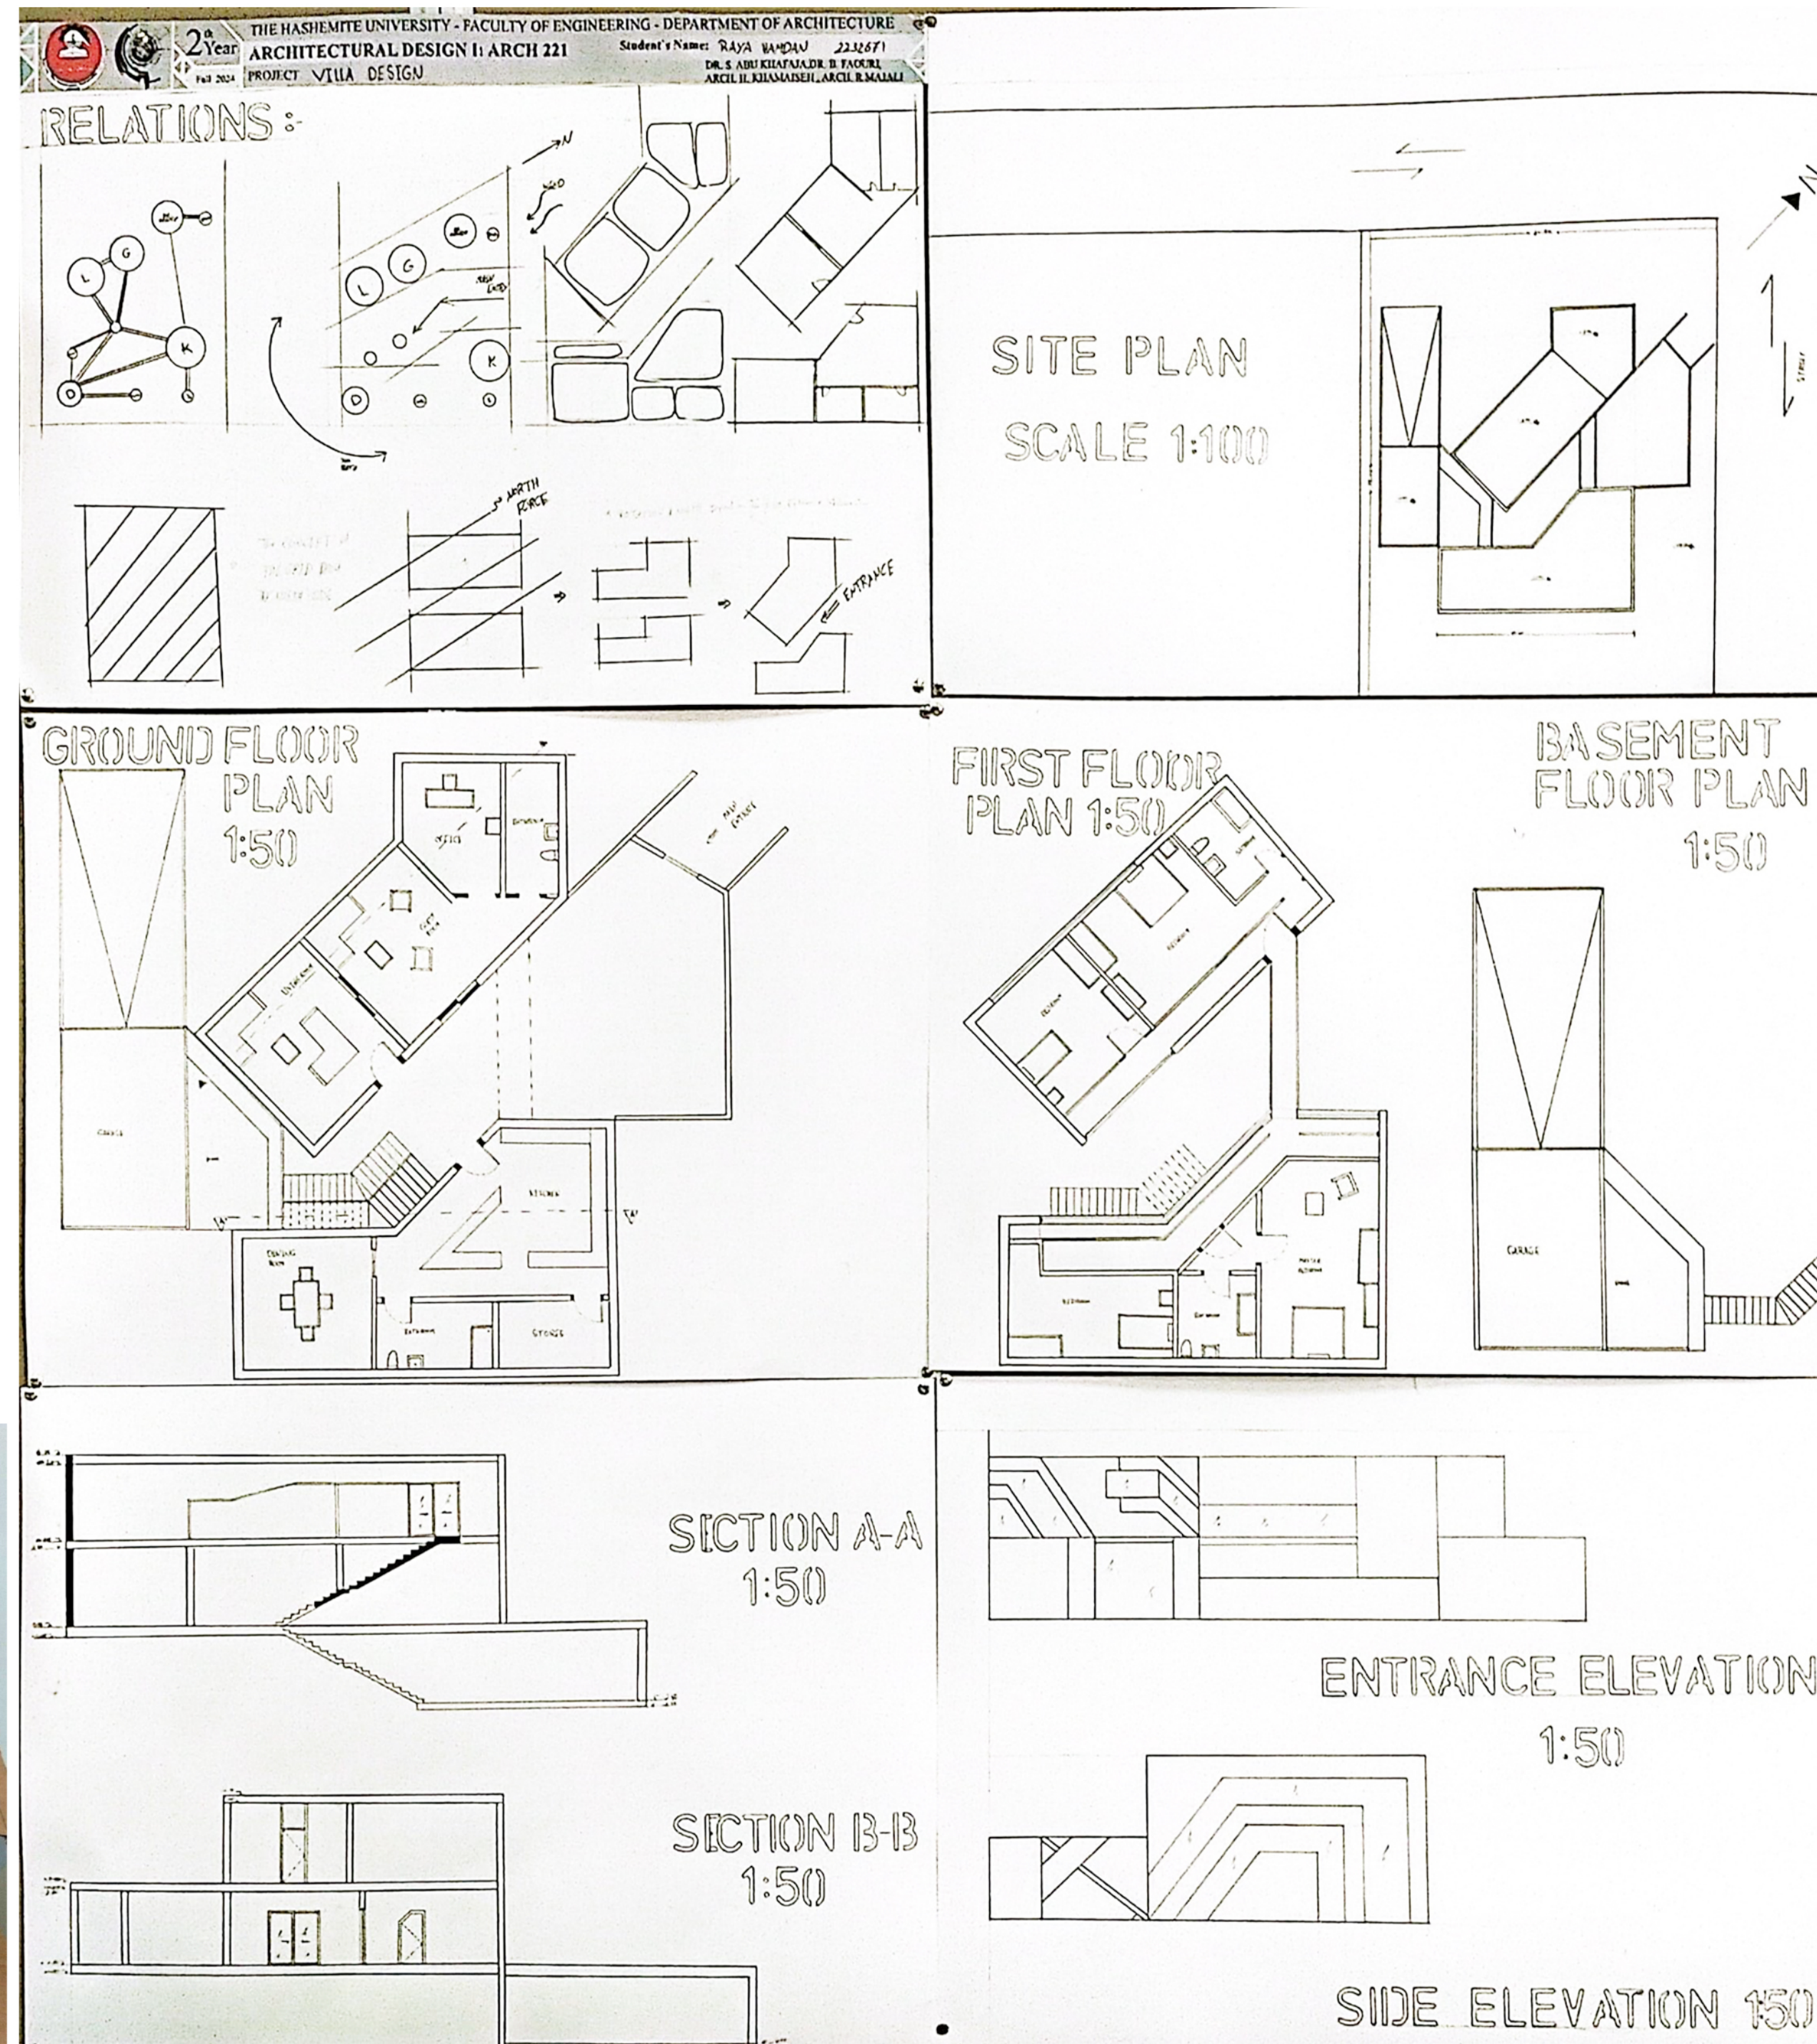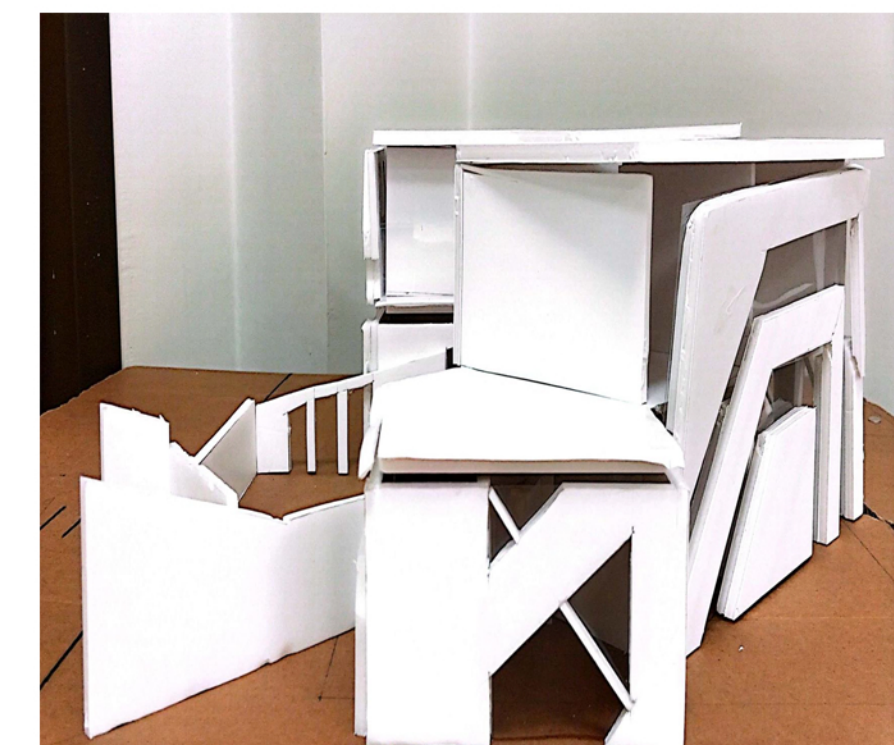

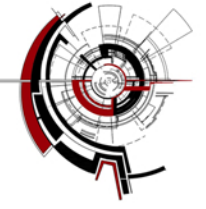

NAB

The Hashemite University
Department of Architecture
ARCH221: Architectural Design 1

SPC: A3-B2-B3

Project: Design of a House

St. Name: Izzaldeen Zyaden

Project Description:

Home is a warm comfortable place where you go to reset, join your family members and relax. The home should fulfil the requirements of the different family members. You are requested to design a home considering a theme of your own. The house is intended to accommodate a family of 6 members including two parents and four children of different ages.

